FilmL.A., Inc.
6255 W Sunset Blvd, 12th Floor
Hollywood, CA 90028
t: (213)977-8600 - f: (213)977-8601
www.filmla.com

Summary Information

Permit No: F00138642 **Type of Permit:** FILMING **Release Date:** 06/08/2018

Production Company TWENTIETH CENTURY FOX TELEVISION

Insured Company Name TWENTIETH CENTURY FOX TELEVISION

Contact Phone No. 1 310-369-1000
Contact Phone No. 2 310-969-0094
Fax
Address 10201 W PICO BLVD, BUILDING 1 LOS ANGELES, California 90064

Production Title ORVILLE

Type of Production TV Drama

Producer Howard Griffith

Director Jamie Conway

1st AD Jason Roberts

Production Manager James Williams

FilmL.A. Coordinator Michael Gonzalez

Location Manager Rob Gibson
Primary Phone Mobile - 661-388-1712
Secondary Phone

Location Assistant Pavel Sterba Josh Pierce
Primary Phone Mobile - 818-681-0280
Secondary Phone

Fees

Notification Charge	$164.00
FILMLA NON-REFUNDABLE FILM APPLICATION FEE	$660.00
LA CITY LANE AND STREET CLOSURE FEE	$312.00
LA CITY FIRE SAFETY OFFICER	$2,720.00
LA CITY FIRE DEPARTMENT SPOT CHECK SURCHARGE	$85.00

Total Permit Fee $3,941.00

Number of Locations 1

NOT A PERMIT

Permit #F00138642

FilmL.A., Inc.
6255 W Sunset Blvd, 12th Floor
Hollywood, CA 90028
t: (213)977-8600 - f: (213)977-8601
www.filmla.com

Summary Information — Location

Permit Number	F00138642	**Location Manager**	Rob Gibson
Production Company	TWENTIETH CENTURY FOX TELEVISI...	Primary Phone	Mobile - 661-388-1712
Insured Company	TWENTIETH CENTURY FOX TELEVISI...	Secondary Phone	
Production Title	ORVILLE		

Location Address 2000 Avenue of the Stars, Los Angeles, CA, 90067

Location Type Office Building

Prep Dates 6/9/2018 - 6/9/2018 00:00 - 07:00 1 day

Film Dates 6/9/2018 - 6/9/2018 07:00 - 22:00 1 day
6/16/2018 - 6/16/2018 07:00 - 22:00 1 day

Strike Dates 6/9/2018 - 6/10/2018 22:00 - 04:00

Open or Closed to the Public Closed

Generic Conditions
*Certain service and personnel fees required by jurisdictional agencies are not collected by FilmL.A. Any such fees must be paid directly to the appropriate agency, and a separate invoice will be provided to the permittee.
*LAFD UFSO: Company must contact FilmL.A. for extension of the Uniformed Fire Safety Officers' hours. During normal business hours, UFSO must also inform the LAFD Film desk of the extension.
Equipment staging and vehicles may park on one side of the street only.
Must Maintain 5' Clearance on Sidewalks/Walkways
Must maintain local/emergency access
No cast or crew parking on area streets
No interference with vehicular or pedestrian traffic
No steps from trailers, trucks or motorhomes may be facing road
Number of uniformed officers listed on the permit is a minimum requirement.
Permittee remains responsible for deploying a sufficient number of uniformed officers to provide traffic and crowd control to ensure the safety of the film crew and the public.
Traffic control must be done in accordance w/MUTCD
Traffic Officers Required
Uniformed officers shall have a copy of the film permit in their possession and are required to confirm that all traffic control signage devices are in place.

Please see attached documents
Constellation Blvd btwn AOS & Century Park E SS curb - Orville.pdf
Orville AA.pdf

Equipment on Location

Type	Quantity
5 or 10 ton trucks	5
Cast/Crew	55

Personnel on Location

Type	Quantity
Cast	5
Crew	75

NO PERMIT

FilmL.A., Inc.
6255 W Sunset Blvd, 12th Floor
Hollywood, CA 90028
t: (213)977-8600 - f: (213)977-8601
www.filmla.com

Summary Information — Location

Permit Number	F00138642	**Location Manager**	Rob Gibson
Production Company	TWENTIETH CENTURY FOX TELEVISI...	Primary Phone	Mobile - 661-388-1712
Insured Company	TWENTIETH CENTURY FOX TELEVISI...	Secondary Phone	
Production Title	ORVILLE		

vehicles	
Catering Truck	1
Condors	1
Cranes	1
Cube Trucks	3
Generator	1
Honey Wagons	1
Picture vehicles	5
Portable restrooms	1
Scissor Lifts	1
Semi Trucks	5
Stakebed Trucks	5
Trailers	3
Vans	4

Extras	5
LA City UFSO assigned	42839
Off-Duty/Retired LAPD Officer(s)	2

Filming Activities Exterior establishing shots; Interior and exterior dialogue; green screen, crane, scissor lift, dolly;

Jurisdiction **Political:** Los Angeles City - Council District 05 **Police:** Los Angeles Police Department **Fire:** Los Angeles City

Thomas Guide **Page:** 632 **Grid:** E3

Approvals

FILML.A. CLOSURES	Adrian Fayad
LOS ANGELES CITY DEPARTMENT OF PUBLIC WORKS	Jessica Castro
LOS ANGELES CITY POLICE DEPARTMENT	Gabriel Martinez
LOS ANGELES CITY FIRE DEPARTMENT - FILM UNIT	Kanisha Leonard

Parking

Base Camp	10201 W PICO	**Crew Parking**	TWENTIETH
Location Type :	BLVD, Los Angeles,	Location Type :	CENTURY FOX
Other Location	CA, 90035	Other Location	STUDIOS 10201 W Pico Blvd, Los Angeles, CA, 90064

Lane / Full Closure S/S CURBLANE CONSTELLATION BL., AVE OF THE STARS - CENTURY PARK EAST

NOT A PERMIT

FilmL.A., Inc.
6255 W Sunset Blvd, 12th Floor
Hollywood, CA 90028
t: (213)977-8600 - f: (213)977-8601
www.filmla.com

Summary Information — Location

Permit Number	F00138642	**Location Manager**	Rob Gibson
Production Company	TWENTIETH CENTURY FOX TELEVISI...	Primary Phone	Mobile - 661-388-1712
Insured Company	TWENTIETH CENTURY FOX TELEVISI...	Secondary Phone	
Production Title	ORVILLE		

8PM 6/8 THRU 6AM 6/10

Approximate Footage 0 - 300

Date(s) 6/8/2018 to 6/10/2018 **Time(s)** 20:00 to 06:00

Lane / Full Closure S/S CURBLANE CONSTELLATION BL., AVE OF THE STARS - CENTURY PARK EAST
8PM 6/15 THRU 6AM 6/17

Approximate Footage 0 - 300

Date(s) 6/15/2018 to 6/17/2018 **Time(s)** 20:00 to 06:00

NOT A PERMIT

Permit #F00138642

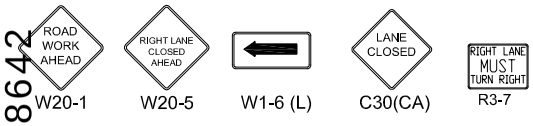

Ⓢ TRAFFIC SIGNAL

TRAFFIC CONE

TYPE I W/ SIGN

HIGH LEVEL WARNING DEVICE

FLASHING ARROW SIGN (FAS)

ALL TRAFFIC CONTROL WILL BE INSTALLED TO MEET OR EXCEED THE MUTCD AND WATCH MINIMUM REQUIREMENTS

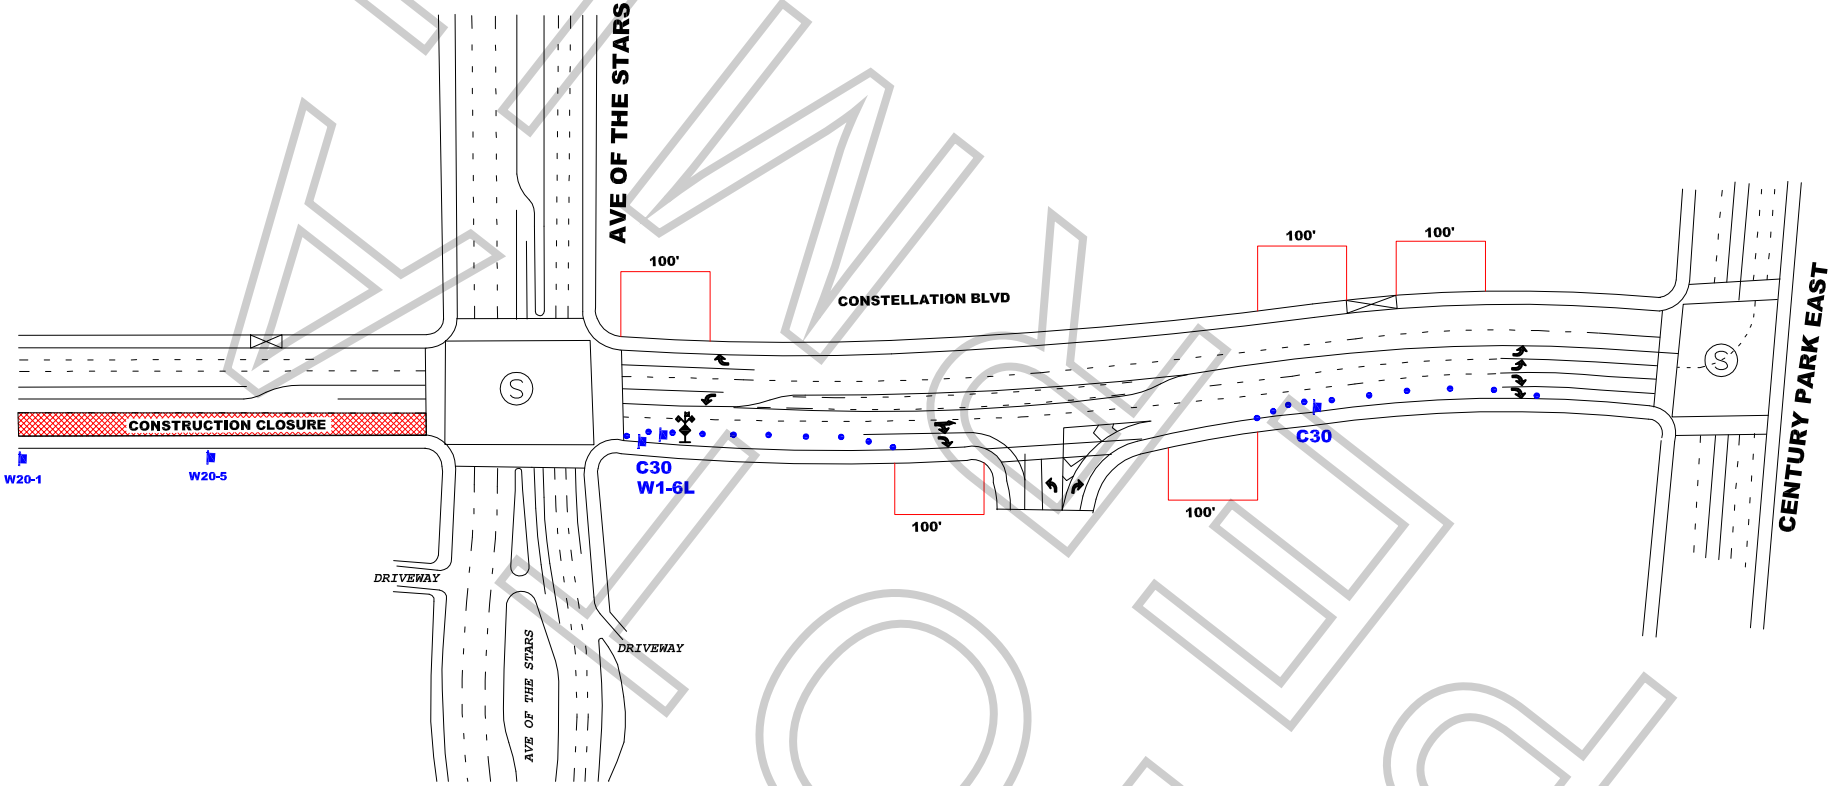

WORK ZONE TRAFFIC CONTROL PLAN
GENERAL NOTES

1. DATE/TIME: 6-8-18 FROM 20:00 HOURS TO 6-10-18 06:00 HOURS &
   6-15-18 FROM 20:00 HOURS TO 6-17-18 06:00 HOURS.

2. ALL SIGNING, STRIPING, AND TRAFFIC CONTROL DEVICES SHALL CONFORM TO THE (CURRENT) STATE OF CALIFORNIA DEPARTMENT OF TRANSPORTATION (CALTRANS) STANDARD PLANS AND STANDARD SPECIFICATIONS, CALIFORNIA MUTCD, AND ANY ADDENDUMS THERETO, AND AS SHOWN ON THESE PLANS, SYMBOLS AND ABBREVIATIONS USED ARE SHOWN ON CALTRANS STANDARD PLANS.
3. THERE WILL BE NO INTERFERENCE WITH TRAFFIC SIGNALS OR CROSSWALKS.
4. CONES WILL BE 28" MINIMUM HEIGHT AND HAVE REFLECTORIZED SLEEVES FOR NIGHT WORK.
5. POLICE WILL DIRECT TRAFFIC IF NECESSARY.

TCP FOR: ORVILLE

LOCATION: SOUTH SIDE CURB LANE CLOSURE OF CONSTELLATION BLVD BTWN AVE OF THE STARS & CENTURY PARK E LOS ANGELES, CALIFORNIA

CONTACT: DAVE STANLEY
OFFICE# 323-579-1171
ROB GIBSON
PH# 661-388-1712

JCL TRAFFIC SERVICES
(213) 622-9775
C31-CA Lic # 805357

DATE	REVISIONS	DRAFTER: MARIO MENJIVAR
		SCALE: N.T.S.
		FILM LA: MG

ATTACHMENT ONE

Appointment of Stanley Permit Services
As Authorized Agent and Representative

I certify that I am a representative of Twentieth Century Fox TV ("Principal") and am authorized to enter into binding contractual agreements on its behalf. I further certify that I am authorized by Principal to appoint other representatives and agents for Principal and to give such representatives and agents authority to enter into and bind Principal to agreements relating to the issuance of and compliance with location film (e.g. theatrical, television, commercial and other motion. picture filming) and still photographic permits, including the permits themselves and any riders to such permits. Acting on behalf of Principal in my capacity as its authorized representative, I appoint Stanley Permit Services and it employees and agents SPS as Principal's authorized representatives and agents to apply for location film (e.g. theatrical, television, commercial and other motion. picture filming) and still photographic permits on behalf of Principal through FilmLA, Inc. for any city, county or through any other jurisdictions where FilmLA, Inc. operates, to negotiate, discuss, accept, modify, agree to and bind Principal to the terms and conditions of such permits (including all restrictions and/or community guidelines applicable to any such permit); and to execute such permits on behalf of Principal. Principal understands, acknowledges and agrees that it (and/or its insurer) remains responsible and liable for all obligations imposed by or incidental to any permit or rider issued to Principal signed by any employee or agent of (including any coordinator, runner or messenge SPS used by) SPS. Principal further agrees to comply with the terms and conditions of any such permits and SPS hereby appoints SPS as an authorized representative to facilitate compliance with such terms and conditions following issuance of any such permits and to enter into agreements for Principal with respect thereto. Any person, agency, entity, or organization (including FilmLA, Inc. and any city, county or other jurisdictions where FilmLA, Inc. operates) may rely upon this appointment and need not obtain further authorization for any act described herein. An original or faxed copy of this appointment shall be sufficient, and may be treated as an original for your purposes. The appointment may be revoked by Principal at any time in writing delivered to FilmLA, Inc., but in any case shall expire one (1) year from the date of execution set forth below. I declare under penalty of perjury under the laws of the State of California that I am authorized to appoint SPS as agent for Principal, and based upon that authority I hereby appoin SPS as Principal's agent as set forth herein.

Date: 3/8/2018

Rob Gibson

Representative's Signature

Representative's Name (Please Print)

Locations

Representative's Title (Please Print)

Twentieth Century Fox Television

Name of Principal (i.e. company name) (Please Print)

Street: 10201 W Pico Blvd. Bldg 310, Suite 114
City: LA
State: CA
ZIP: 90064

Principal's Mailing Address (Please Print)

310-969-4277

Principal's Phone Number (Please Print)

Stanley Permit Services
Dave Stanley
1481 E. 4th Street
Los Angeles, CA 90033
Ph. 323-260-4777 Fx. 323 415 6180

NOT A PERMIT